APPLICATION FOR BUILDING PERMIT

City of El Lago

411 Tallowood Dr.
El Lago, TX 77586

Phone: 281-326-1951
Fax: 281-326-2134

PERMIT PROPERTY INFORMATION

Property Address: 402 Lakeshore Drive

Legal Description: El Lago Estates Section 4 Lots 20 + 21

Owner's Name: Karen Dokos Roof Owner's Phone: 713 385 5691

Owner's Address: 402 Lakeshore Drive

Commercial Property: ☐ Yes ☒ No If "Yes", Business Name: _____

Business Owner: _____ Business Owner Phone: _____

CONTRACTOR INFORMATION

Contractor dba Name: Rockin' D Fencing

Contact Person: Adam DeSplinter

Street Address: 4720 Self

City, State, Zip: Santa Fe, TX 77517

Phone Number: 281-705-9705

Fax Number: _____

On the lines below, list the details of the work to be permited, attach drawings and construction documents.

The fencing of the north side (lakeshore side) of lot 20, dropping south down the east side of the utility easement and turning west to join the house at its most northeast corner.

El Lago Contractor Registation # **CR-** ____ - ____ **Job Construction Cost $** _____

Authorized Signature for Permit: X _____

SUBCONTRACTORS: Type			
Company Name:			
Contact Person:			
Company Address:			
City, State, Zip			
Phone Number:			
Fax Number:			
Contractor Registration No.			

APPLICATION RECEIVED IN CITY HALL *Do Not Write In The Box Below - For City Use Only*

No. BP- 16 - **DATE** 11 / 9 / 16 **INITIALS** (LB)

Application Reviewed by Building Official: JK ☐ Approved ☒ Denied 11 / 9 / 16

Inspections Required: ☐ Yes ☐ No

Special Instructions: _____

PERMIT FEE ASSESSED $ _____ **Payment #:** _____

November 7, 2016
402 Lakeshore Drive
Seabrook, Texas

We are planning to install a security fence on the Lakeshore Drive north boundary of Lot 20, and are requesting a variance for the fence posts of the wrought iron fence. In lieu of the ordinance -dictated stone fence posts every 6 feet, we request to be allowed to use wrought iron fence posts, similar to those used in the surrounding homes at 403, 404, and 405 Lakeshore Drive.
Thank you for your consideration of our request.

Randy and Karen Roof

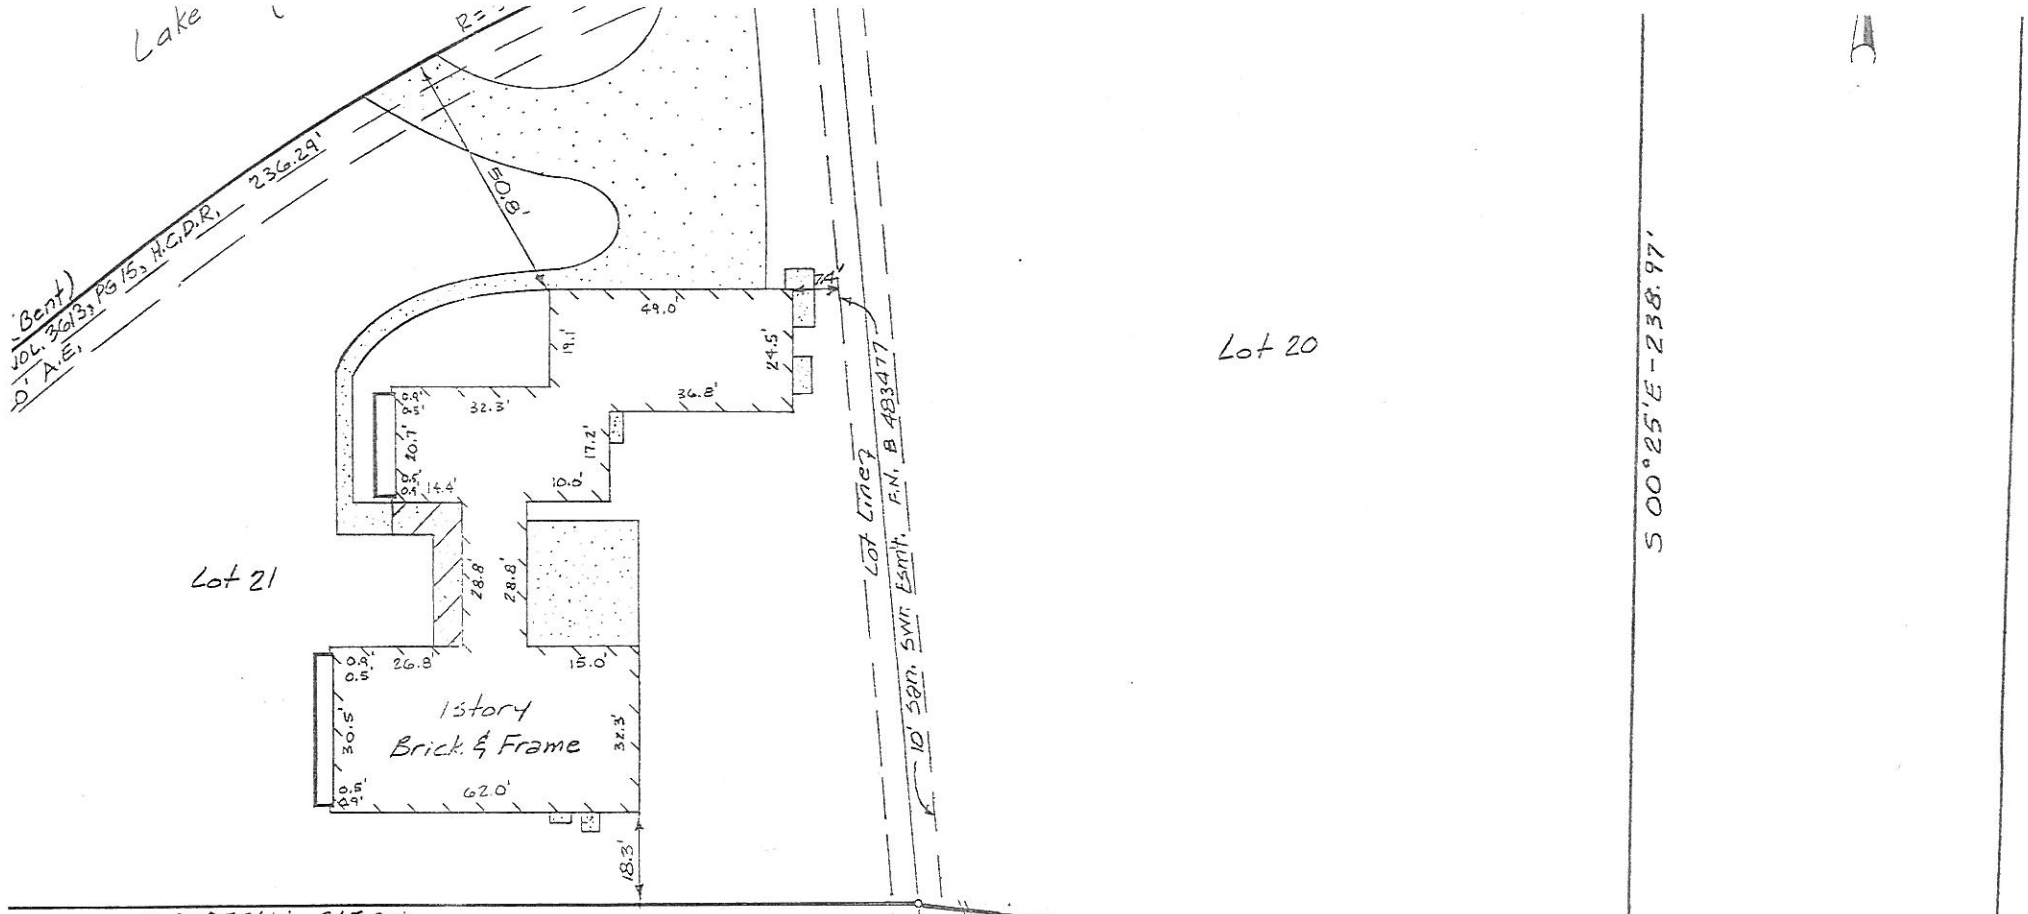

de on the ground under
t this plat represents the

1229 Date

STATE OF TEXAS REGISTERED D. E. WEST 1229 PROFESSIONAL LAND SURVEYOR

LOT: 20 & 21	BLOCK: —	SUBDIVISION: EL LAGO ESTATES	SECTION: 4
RECORDATION: VOLUME 36, PAGE 17 MAP RECORDS		COUNTY: HARRIS	STATE: TEXAS
ADDRESS: 402 LAKE SHORE DRIVE	CITY: EL LAGO 77586	LENDER: PHH U.S. Mortgage	
PURCHASER: Curtis W. Cranmer & Karen D. Cranmer		TITLE COMPANY: Commonwealth Land Title Co.	G.F. # 9512184

GULLETT & ASSOCIATES, INC.
P.O. BOX 230187
HOUSTON, TEXAS 77223
(713) 644-3219 • FAX (713) 644-4945

or flood plain, & is
e rate map zone X,
482010375G
8-90

Scale: 1" = 50'

Note: All fences are 6' wood unless otherwise noted.

Bearings: assumed as platted
shown are ground distances
cting done by title company

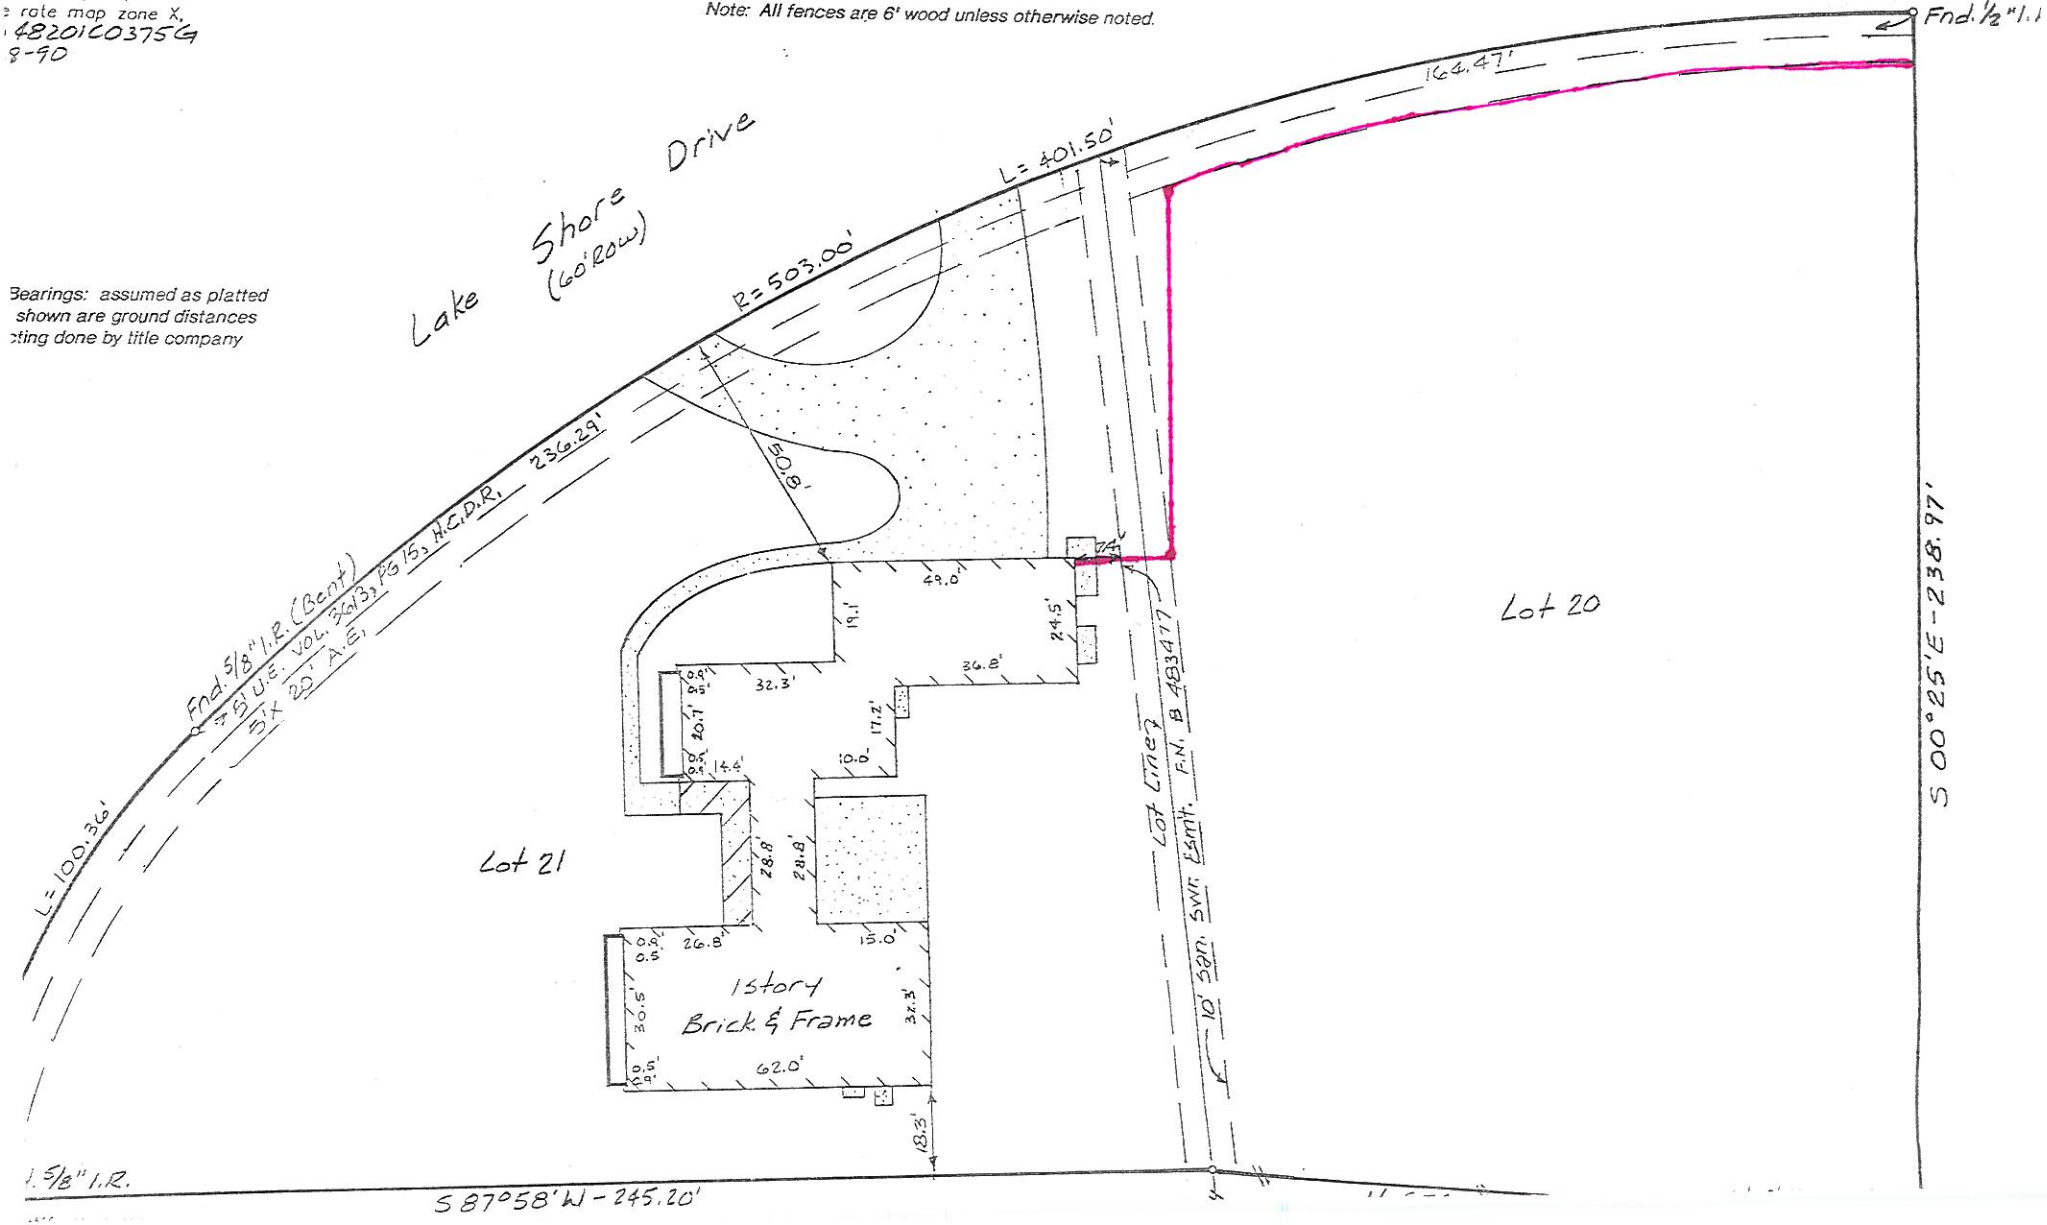

Rockin' D Fencing

281-705-9705

Estimate

4720 Self Street
Santa Fe, TX 77517
rockindfencing@yahoo.com
www.Rockindfencing.com

Name / Address	Ship To / Project Location:
Karen Roof 402 Lakeshore Seabrook TX 77586 713-385-5691	Karen Roof 402 Lakeshore Seabrook TX 77586 713-385-5691

Date	P.O. No / Project	Estimate No.
10/31/16		2316

Item	Description	Quantity	Cost	Total
Fencing	Commercial Grade 6' 3 Rail Montage+ Commercial Grade "Classic" Wrought Iron Fence - 2 1/2" posts, 3/4" pickets, 3 1/2" spacing, 1 1/2" rails. Set on 8' centers in 8" hole with concrete.	235	55.00	12,925.00
Gate	14' Double Drive - 6ft tall Wrought Iron Gate - To fit 14' Opening 3 rail style- Galvanized and powder coated. Set on 4" posts in concrete (we will make the gates.)	2	1,500.00	3,000.00
Gate	6ft tall Wrought Iron Walk-thru Pedestrian Gate - 4' wide - Ameristar Brand - 3 Rail Classic, self-latching self-closing, set in concrete. Smooth top Surveyor Gates?	1	500.00	500.00

Acceptance of proposal: The above prices, specifications and conditions are satisfactory and are hereby accepted.

Signature _____ Date _____

Total **$16,425.00**